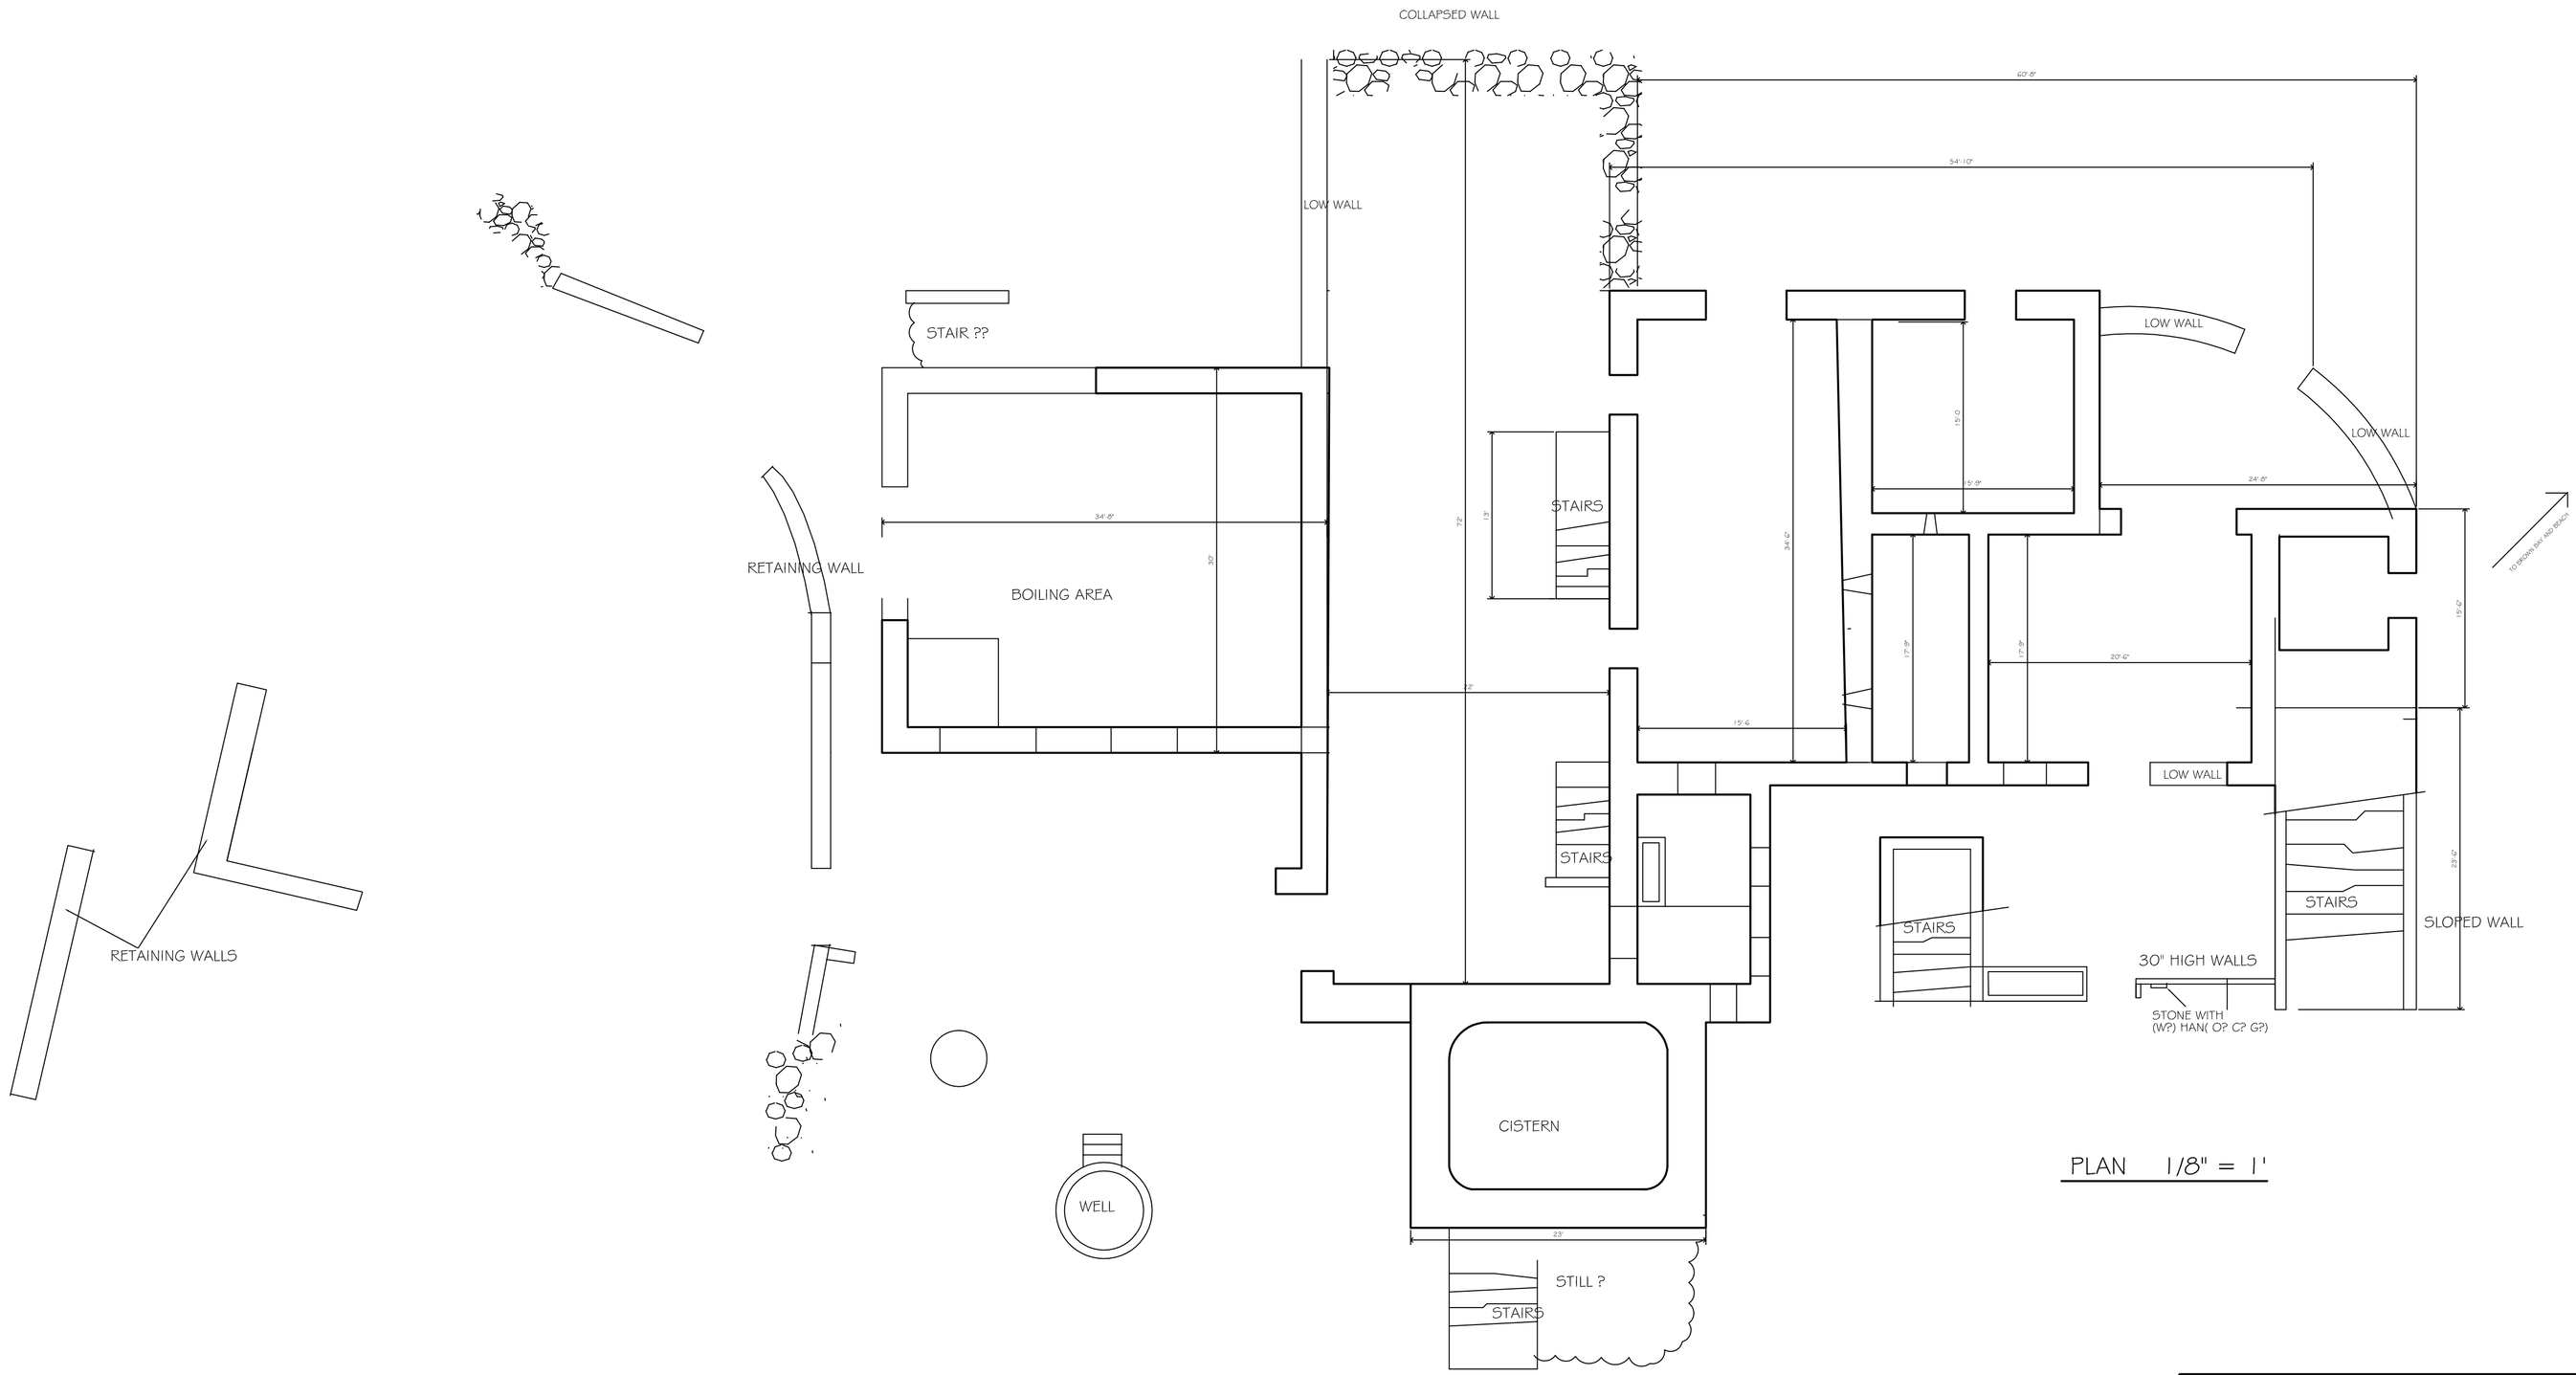


PLAN 1/8" = 1'

# SUGAR FACTORY BUILDINGS
# BROWN BAY, ST. JOHN, USVI

MEASURED BY CARIBBEAN VOLUNTEER EXPEDITIONS
BOX 388, CORNING, NY 14830

FOR THE US VIRGIN ISLAND NATIONAL PARK
FEBRUARY 2006